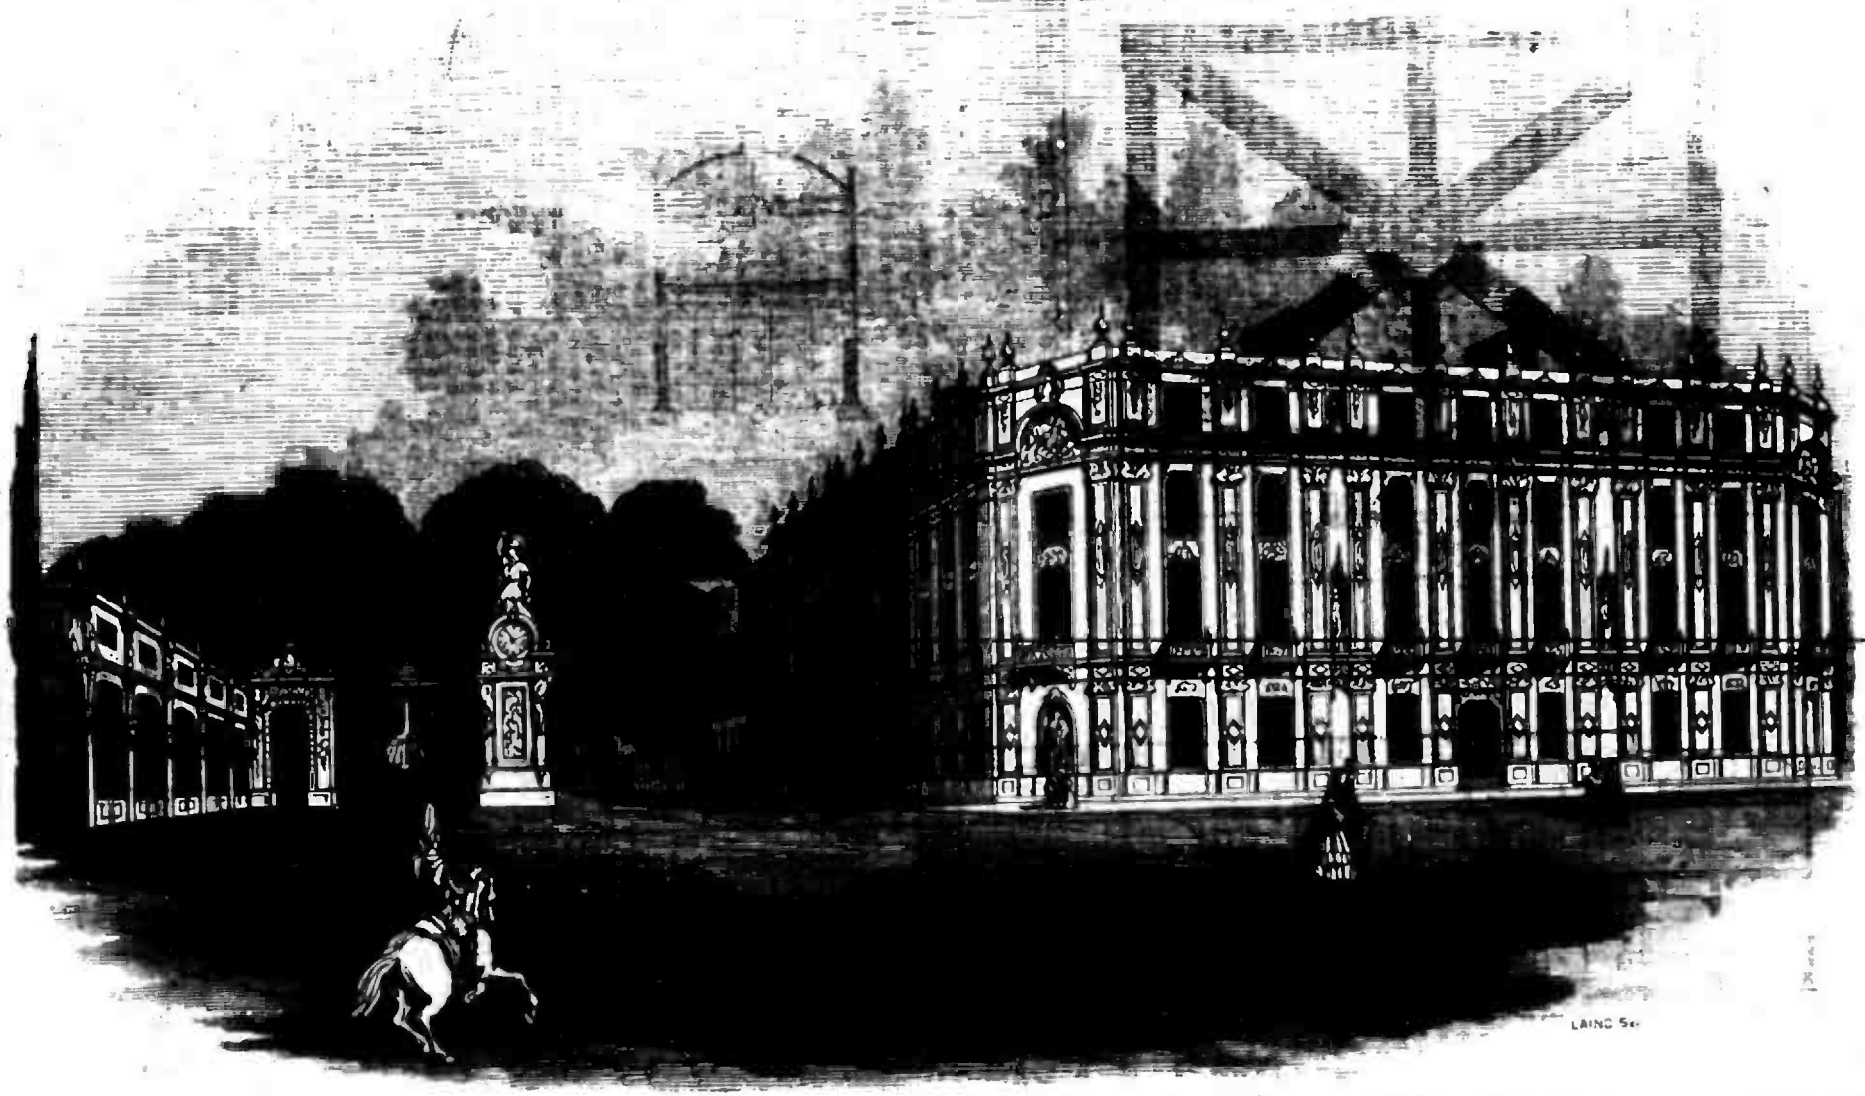

A PROPOSED ENTRANCE TO ST. JAMES'S PARK, AT CHARING CROSS.—Designed by Mr. Alfred Beaumont. [See page 506.

For more information on OCR and PDF Compression go to ThePaperlessOffice.org